
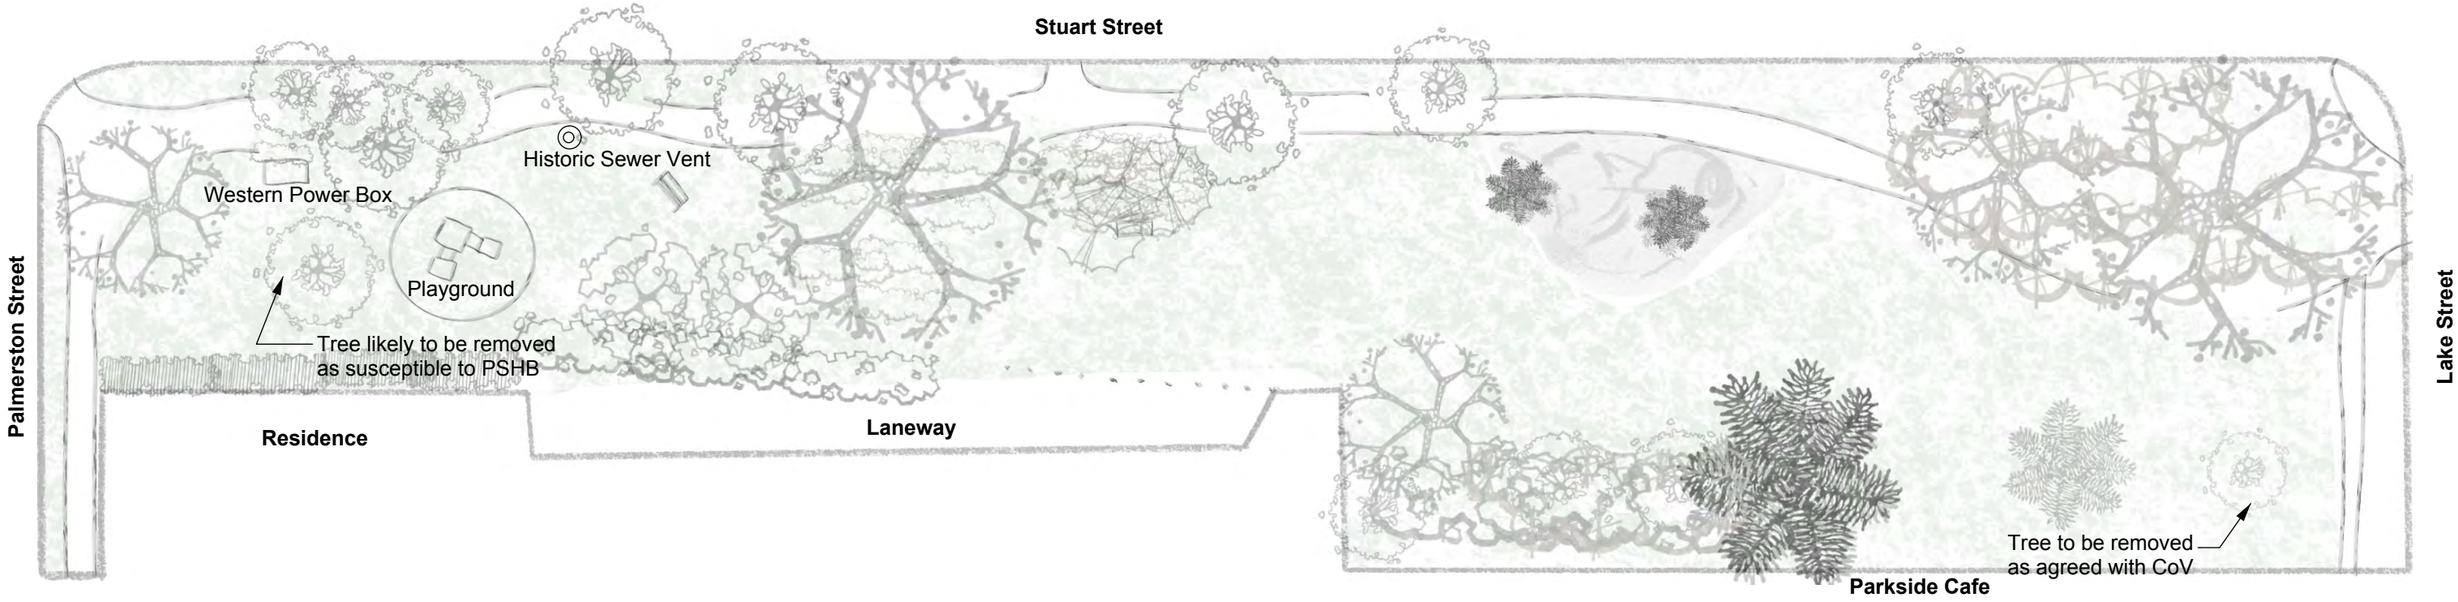


Existing Site - 1:500

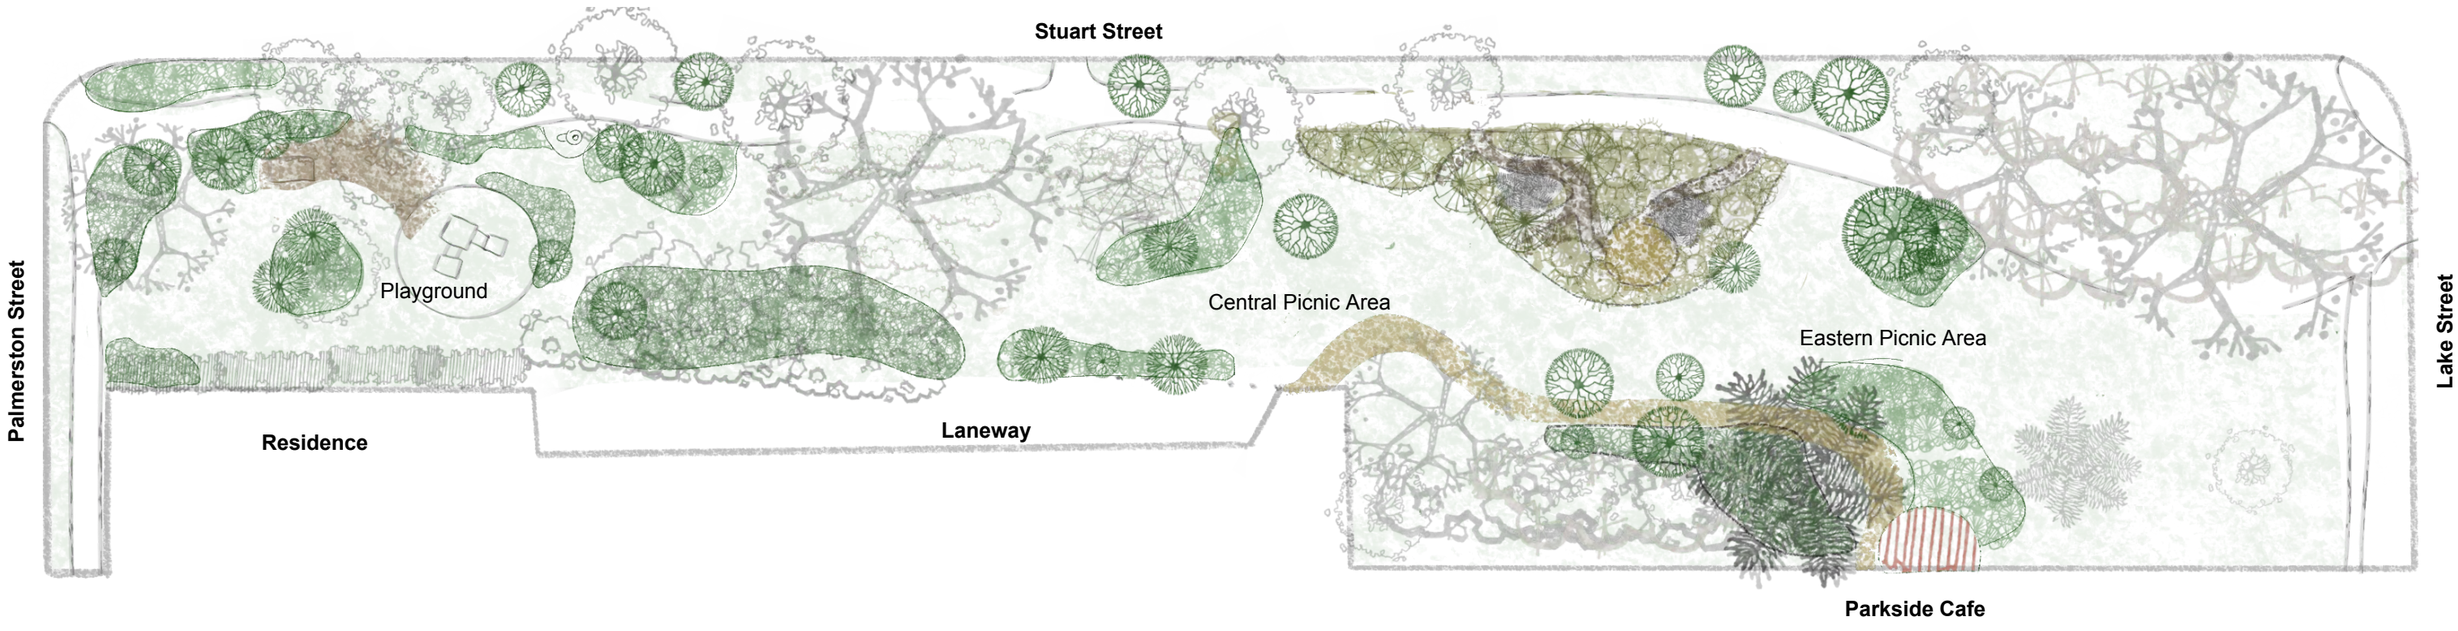

Existing Norfolk Pines

New Trees

New Trees - Rewilding Tubestock

Groundcover - Planting

Groundcover - Rewilding

Compact Gravel Fines

Mulch - Pathways and groundcover


Permeable Paving

Areas


- Groundcover - 920sqm
- Groundcover - Rewilding - 280sqm
- Permeable Paving - 45sqm
- Mulch - Pathways & Groundcover - 160sqm
- Compacted Permeable Path - 180sqm

Proposed Changes - 1:500

Stuart St Reserve - Re-wilding
Existing and Proposed Changes Plan
1:500

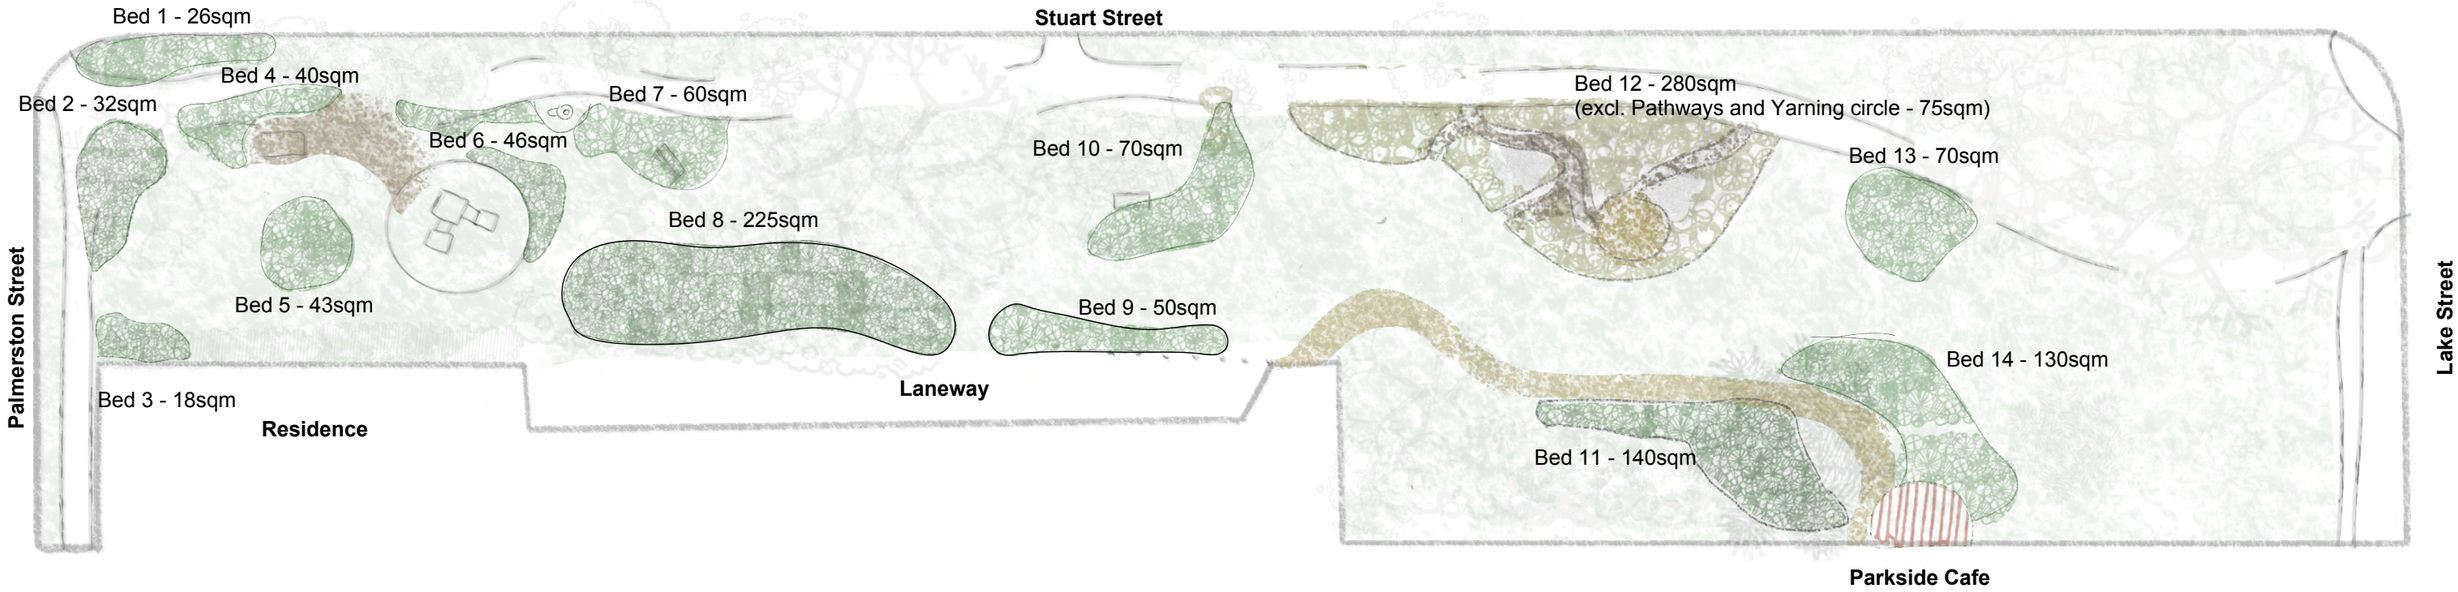

Proposed Groundcovers - 1:500

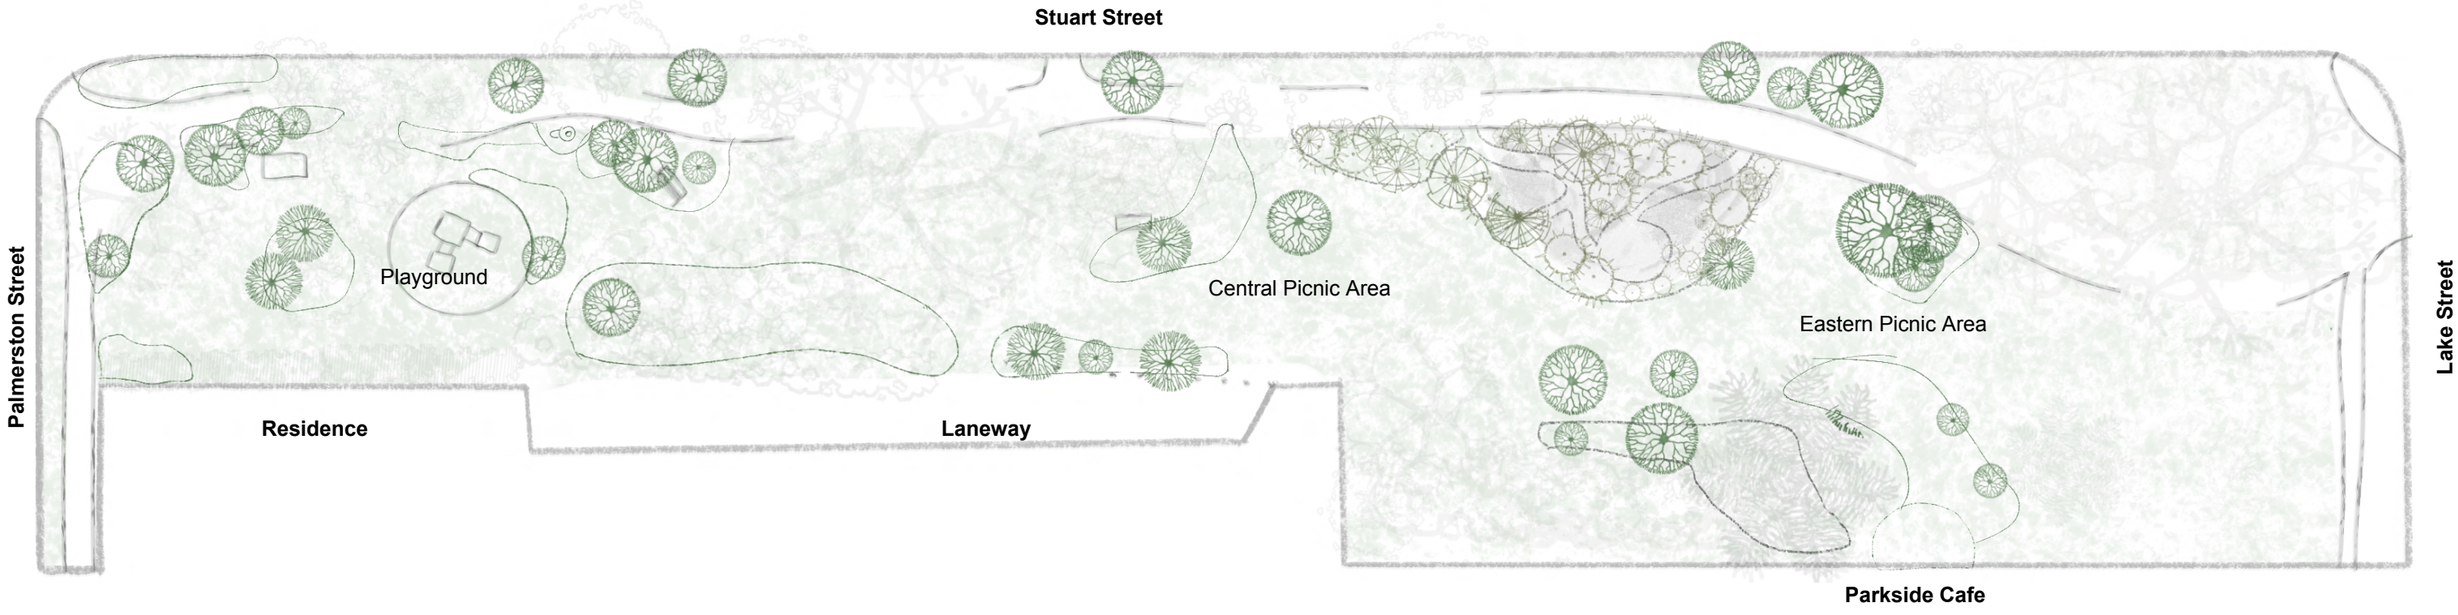

Existing Norfolk Pines

New Trees

New Trees - Rewilding Tubestock

Groundcover - Planting

Groundcover - Rewilding

Compact Gravel Fines

Mulch - Pathways and groundcover

Permeable Paving

Areas

- Groundcover - 920sqm
- Groundcover - Rewilding - 280sqm
- Permeable Paving - 45sqm
- Mulch - Pathways & Groundcover - 160sqm
- Compacted Permeable Path - 180sqm

Proposed New Trees - 1:500

Stuart St Reserve - Re-wilding
Existing and Proposed Changes Plan
1:500

Western Area Plan






- Existing Norfolk Pines
- New Trees
- New Trees - Rewilding Tubestock
- Groundcover
- Groundcover - Rewilding
- Compact Gravel Fines
- Mulch - Pathways and groundcover
- Permeable Paving

Stuart St Reserve - Re-wilding
Western Area Proposed Changes Plan
1:200

Central Area Plan

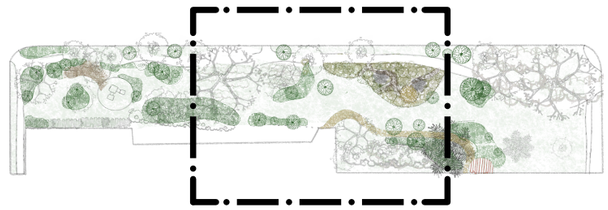

Stuart Street

Black Cockatoo Rewilding, Yarning Circle, Informal Paths & Bird Troughs

Climbing Trees

Low Groundcovers

Central Picnic Area

Possible Heavily Shaded 'Dinosaur Woods' - Low Planting & Balance Logs for Nature Play

Compacted Gravel Fines Pathway


Low Groundcovers

Laneway

- Existing Norfolk Pines
- New Trees
- New Trees - Rewilding Tubestock
- Groundcover
- Groundcover - Rewilding
- Compact Gravel Fines
- Mulch - Pathways and groundcover
- Permeable Paving

Stuart St Reserve - Re-wilding
Western Area Proposed Changes Plan
1:200

Eastern Area Plan

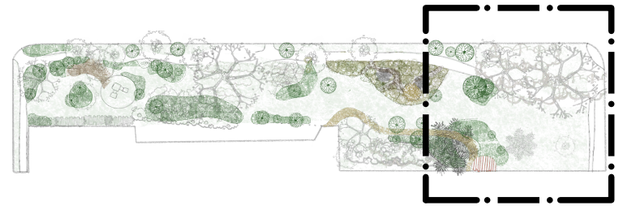

Stuart Street

Existing Morton Bay Fig Trees

Small Copse of Trees

Banksias or Similar

Eastern Picnic Area

Compacted Gravel Fines Path

Permeable Paving

Lake St Entrance

Lake Street

Parkside Cafe

- Existing Norfolk Pines
- New Trees
- New Trees - Rewilding Tubestock
- Groundcover
- Groundcover - Rewilding
- Compact Gravel Fines
- Mulch - Pathways and groundcover
- Permeable Paving

Stuart St Reserve - Re-wilding
Eastern Area Proposed Changes Plan
1:200