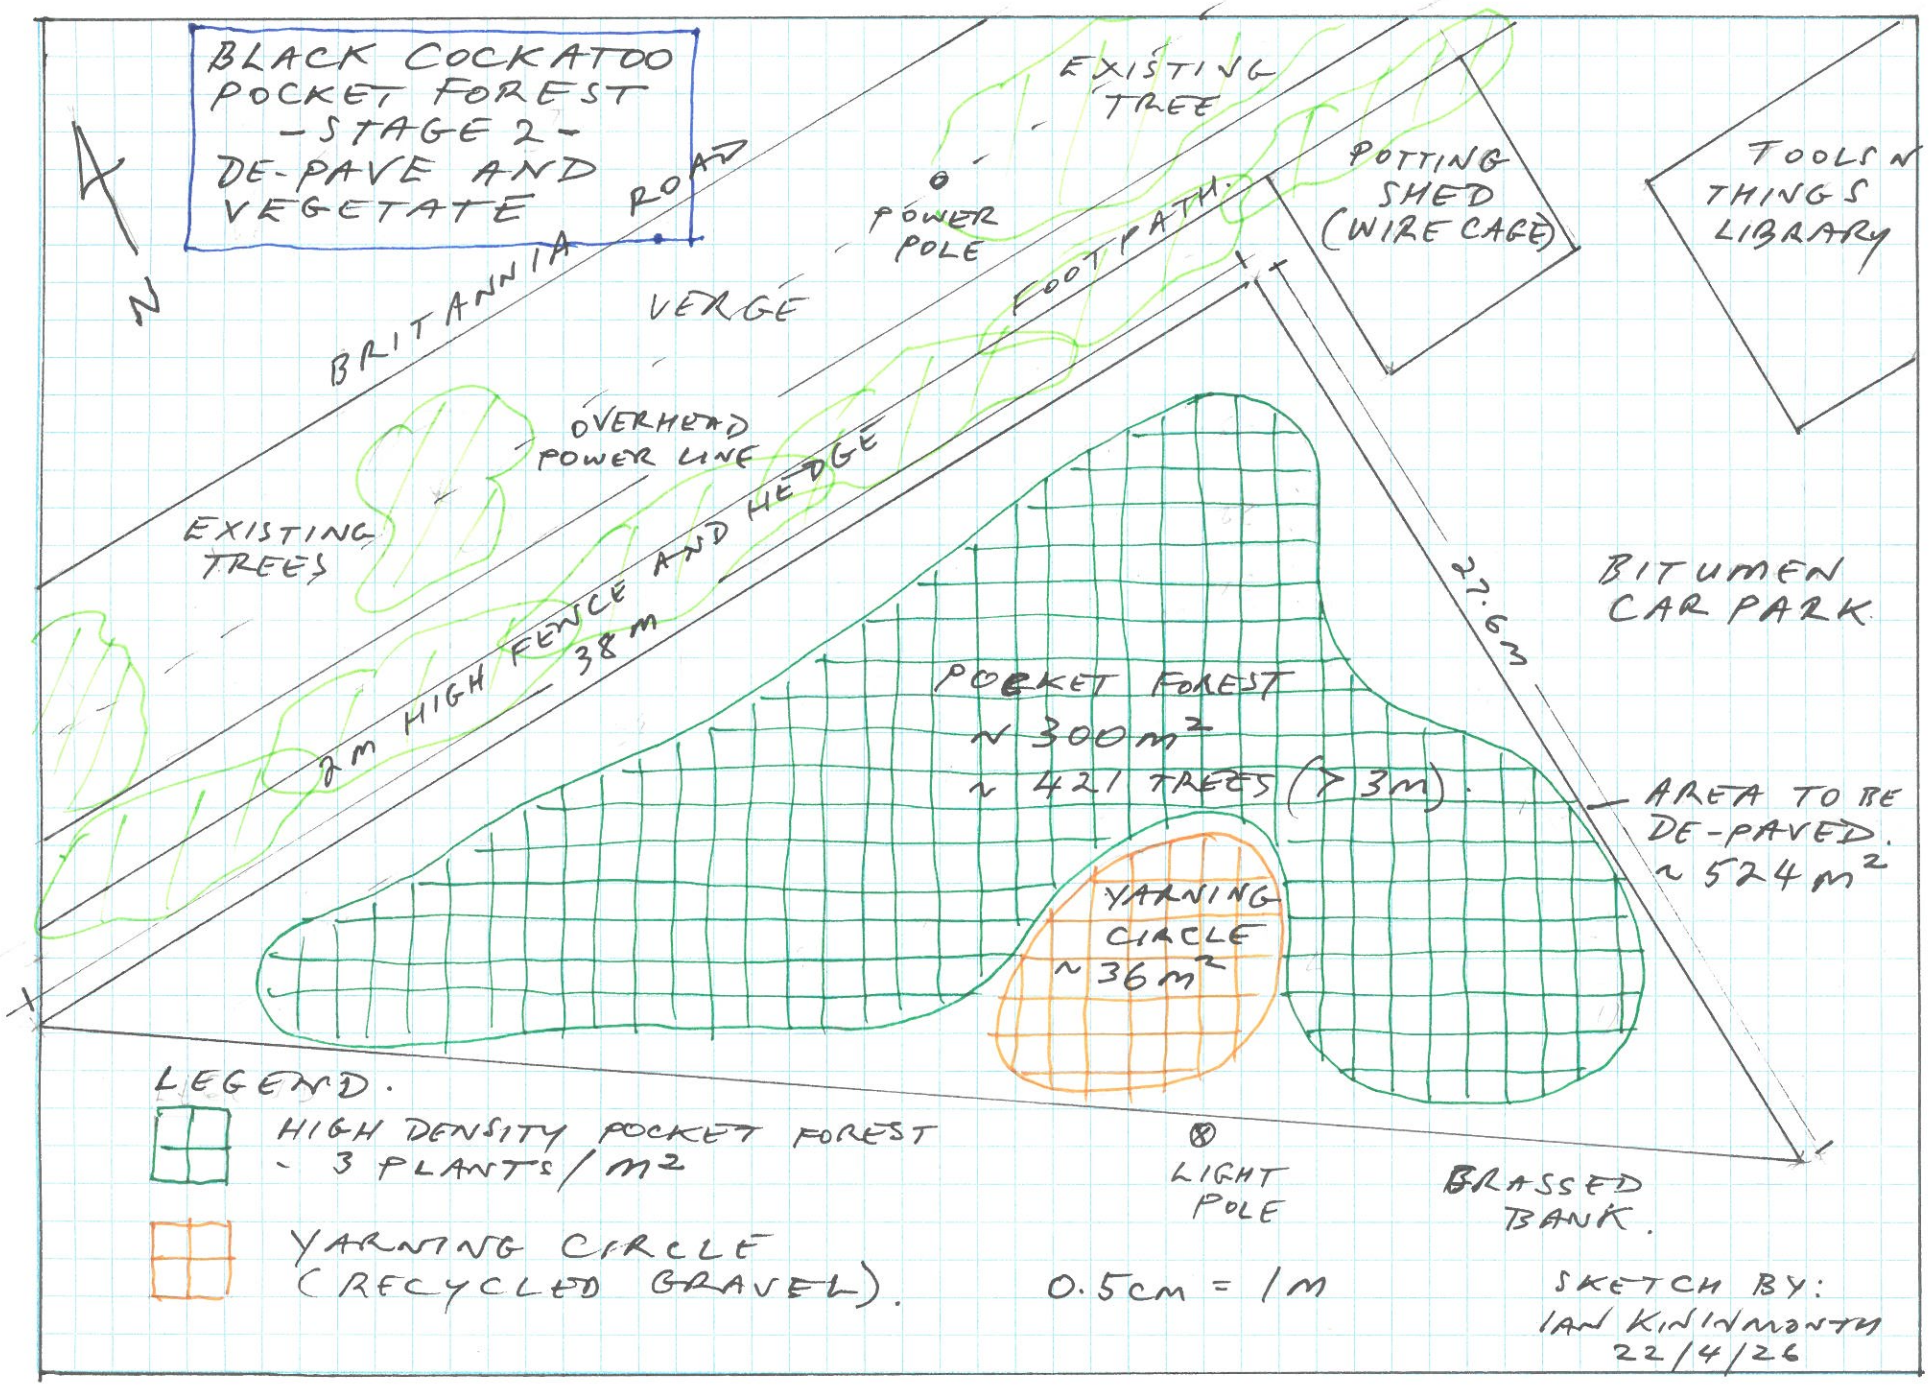

BLACK COCKATOO POCKET FOREST
-STAGE 2-
DE-PAVE AND VEGETATE
N
ROAD
BRITANNIA
VERGE
POWER POLE
EXISTING TREE
FOOTPATH
POTTING SHED (WIRE CAGE)
TOOLS N THINGS LIBRARY
OVERHEAD POWER LINE
EXISTING TREES
2m HIGH FENCE AND HEDGE
38m
27.6m
BITUMEN CAR PARK
POCKET FOREST
~300m²
~421 TREES (>3m).
AREA TO BE DE-PAVED.
~524m²
YARNING CIRCLE
~36m²
LEGEND.
HIGH DENSITY POCKET FOREST - 3 PLANTS/m²
YARNING CIRCLE (RECYCLED GRAVEL).
LIGHT POLE
BRASSED BANK.
0.5cm = 1m
SKETCH BY:
IAN KININMONTH
22/4/26